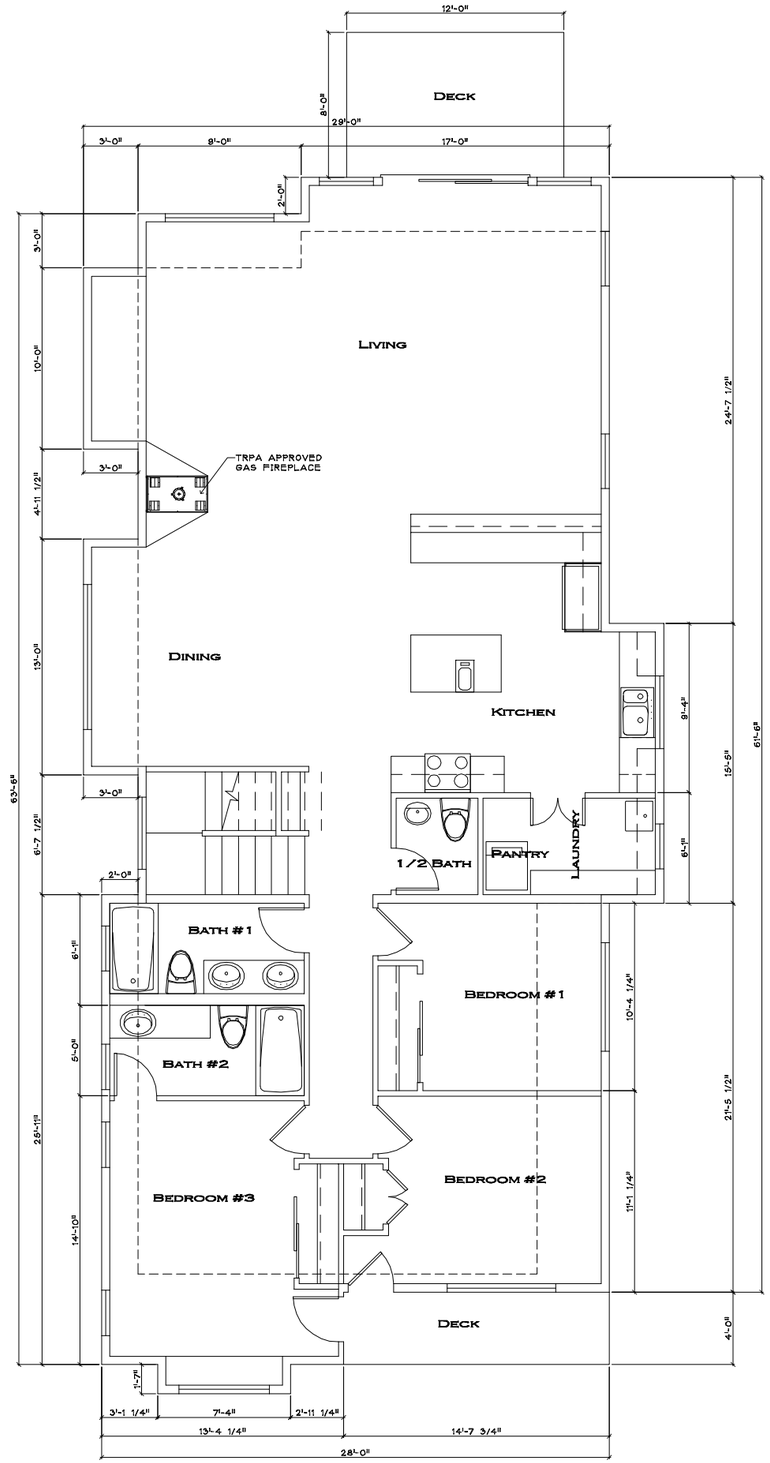

SECOND FLOOR PLAN

SCALE: 1/4" = 1'-0"

Unit Area:

First Floor:	1,001 sf
Second Floor:	1,803 sf
Living Total:	2,804 sf
Garage:	450 sf
Unit Total:	3,254 sf
Bldg. Total:	3,254 sf

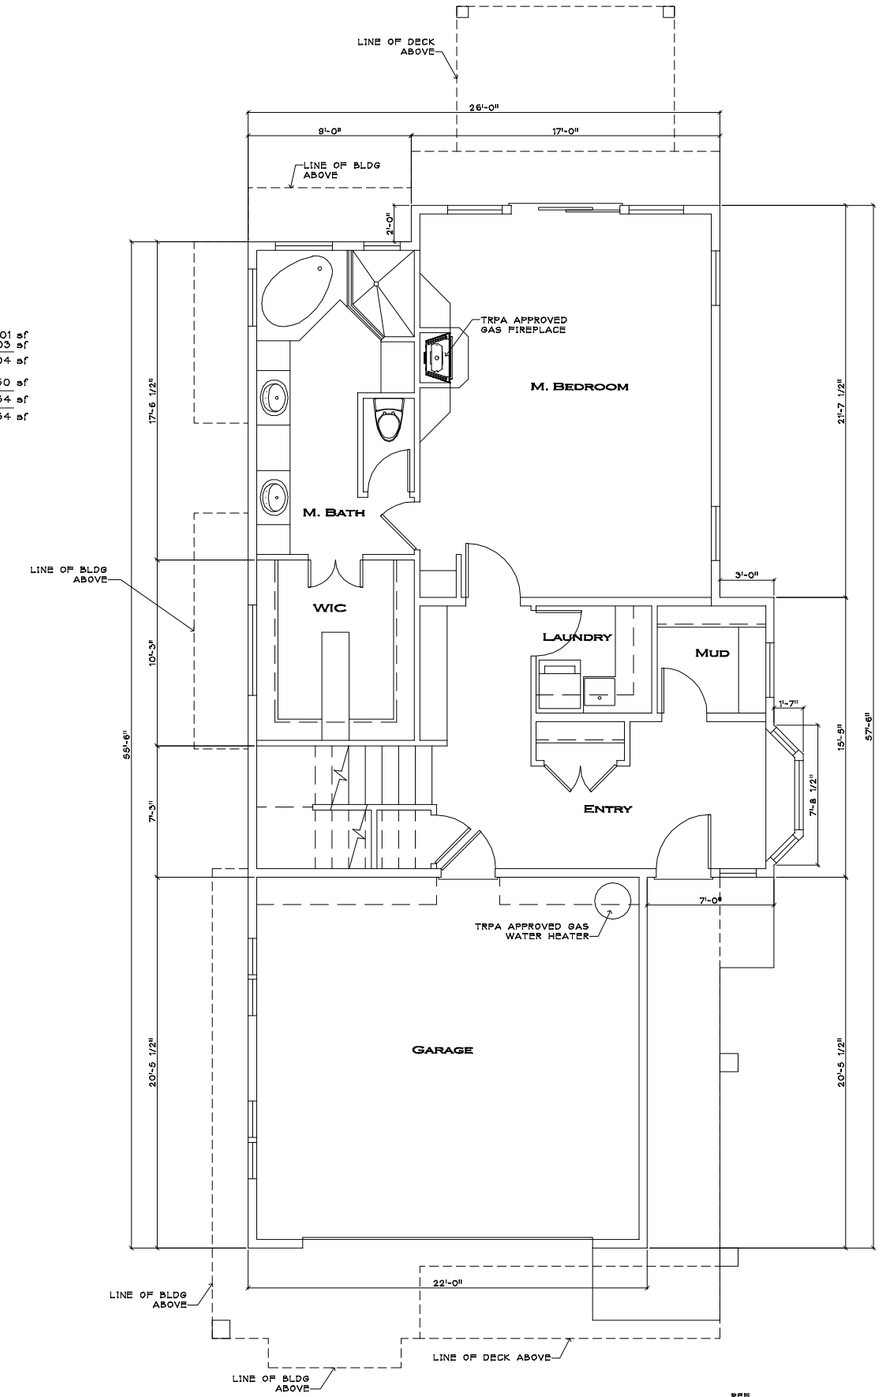

FIRST FLOOR PLAN

SCALE: 1/4" = 1'-0"

4 Bedroom
Master (4M)
2 Buildings
2 Homes

(REVISED) TRPA SUBMITTAL - 9/5/06
MULTI-FAMILY DWELLING FILE NO. 2006-0599
LINEAR PUBLIC FACILITY FILE NO. 2006-0598
SUBDIVISION FILE NO. 2006-0601

The plans, ideas, arrangements, and designs indicated or represented by this drawing are owned by, and are the property of BRIAN SHINAULT AIA, ARCHITECT, and in connection with this specific project, and shall not be used, in whole or in part, for any purpose for which they were not originally intended without written permission from BRIAN SHINAULT AIA ARCHITECT.

BRIAN SHINAULT AIA ARCHITECT expressly reserves his common law copyright and and other property rights in these plans specifications, & ideas. These documents are not to be reproduced, changed, or copied in any form or manner whatsoever, nor are they to be assigned to any third party without obtaining written permission or consent of BRIAN SHINAULT AIA ARCHITECT.

BRIAN SHINAULT AIA
ARCHITECT

ARIZONA	38032
CALIFORNIA	C-13916
HAWAII	AR 1083
NEVADA	3018
VIRGINIA	012702

976 Edgewood Ci
South Lake Tahoe,
California 96150
530 541-5116
530 544-1283 FAX
WWW.BSATAHOE.COM

REVISION:

New Multi-Home Development For:
Sierra Colina Village
Lake Village Drive
Stateline, NV
Douglas County
APN # 1318-23-301-001

Building #'s:
13, 18

JOB No:	13
DRAWN BY:	B
CHECKED BY:	B
DATE PREPARED:	DA
SCALE:	AS NOT
FILE:	

DRAWING No:

4M-1