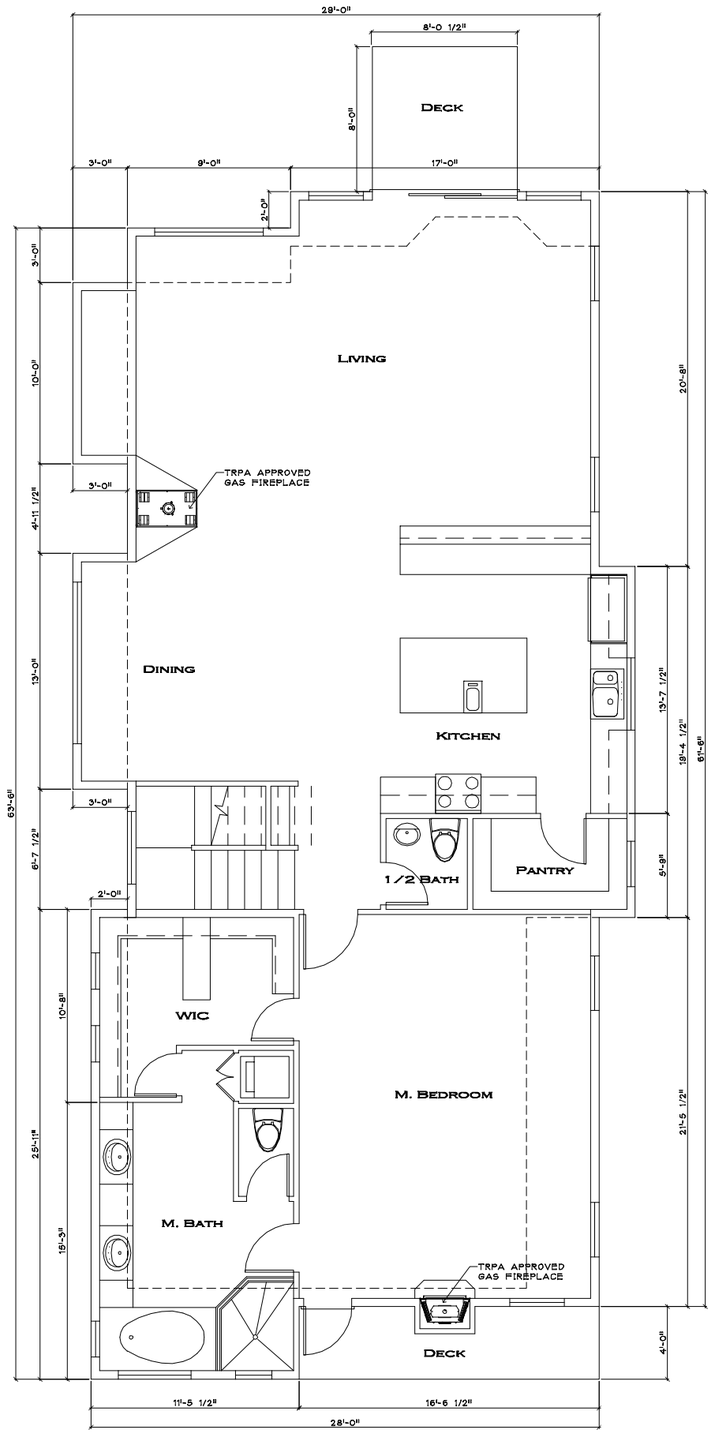


## SECOND FLOOR PLAN

SCALE: 1/4" = 1'-0"

N REF.

## Unit Area:

| | |
|---|---|
| First Floor: | 1,010 sf |
| Second Floor: | 1,778 sf |
| Living Total: | 2,788 sf |
| Garage: | 450 sf |
| Unit Total: | 3,238 sf |
| Bldg Total: | 3,238 sf |




## FIRST FLOOR PLAN

SCALE: 1/4" = 1'-0"

N REF.

4 BEDROOM
STANDARD (4S)
2 BUILDINGS
2 HOMES

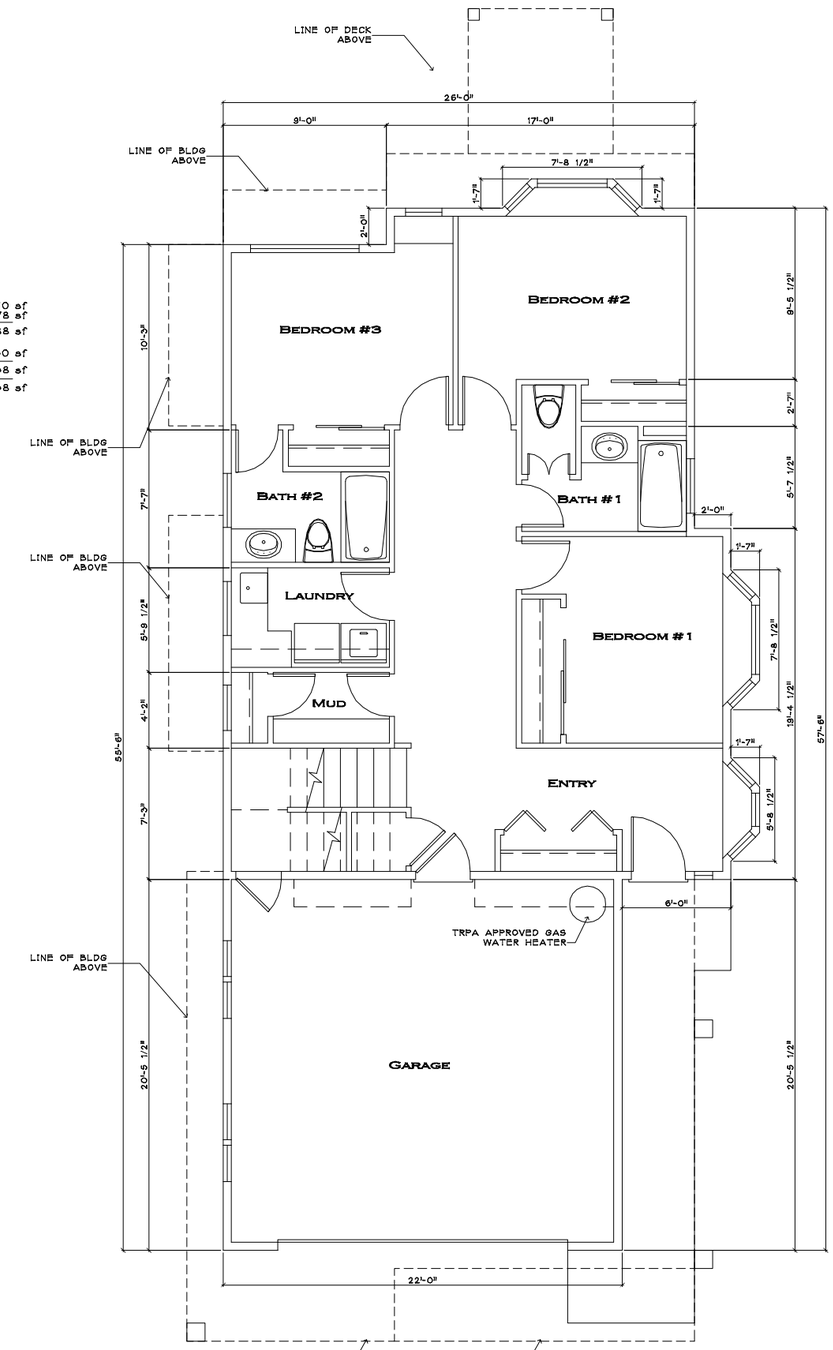(REVISED) TRPA SUBMITTAL - 9/5/06
MULTI-FAMILY DWELLING FILE NO. 2006-0599
LINEAR PUBLIC FACILITY FILE NO. 2006-0598

The plans, ideas, arrangements, and designs indicated or represented by this drawing are owned by, and are the property of BRIAN SHINAULT AIA, ARCHITECT, and in connection with this specific project, and shall not be used, in whole or in part, for any purpose for which they were not originally intended without written permission from BRIAN SHINAULT AIA ARCHITECT.

BRIAN SHINAULT AIA ARCHITECT expressly reserves his common law copyright and and other property rights in these plans specifications, & ideas. These documents are not to be reproduced, changed, or copied in any form or manner whatsoever, nor are they to be assigned to any third party without obtaining written permission or consent of BRIAN SHINAULT AIA ARCHITECT.

BRIAN SHINAULT AIA
ARCHITECT

| | |
|---|---|
| ARIZONA | 38032 |
| CALIFORNIA | C-13916 |
| HAWAII | AR 1083 |
| NEVADA | 3018 |
| VIRGINIA | 012702 |

976 EDGEWOOD CI
SOUTH LAKE TAHOE,
CALIFORNIA 96150
530 541-5116
530 544-1283 FAX
WWW.BSATAHOE.COM

REVISION:

NEW MULTIHOME DEVELOPMENT FOR:

# SIERRA COLINA VILLAGE

LAKE VILLAGE DRIVE
STATELINE, NV
DOUGLAS COUNTY
APN # 1318-23-301-001

BUILDING #'S:
9, 27

| | |
|---|---|
| JOB No: | 13 |
| DRAWN BY: | B |
| CHECKED BY: | B |
| DATE PREPARED: | DA |
| SCALE: | AS NOT |
| FILE: | |

DRAWING No:

**4S-1**